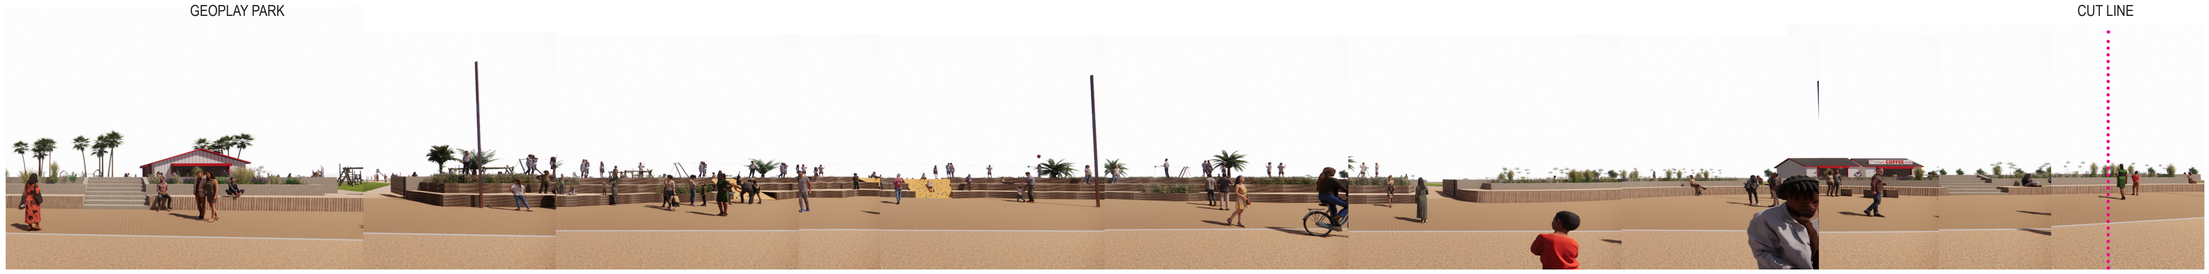

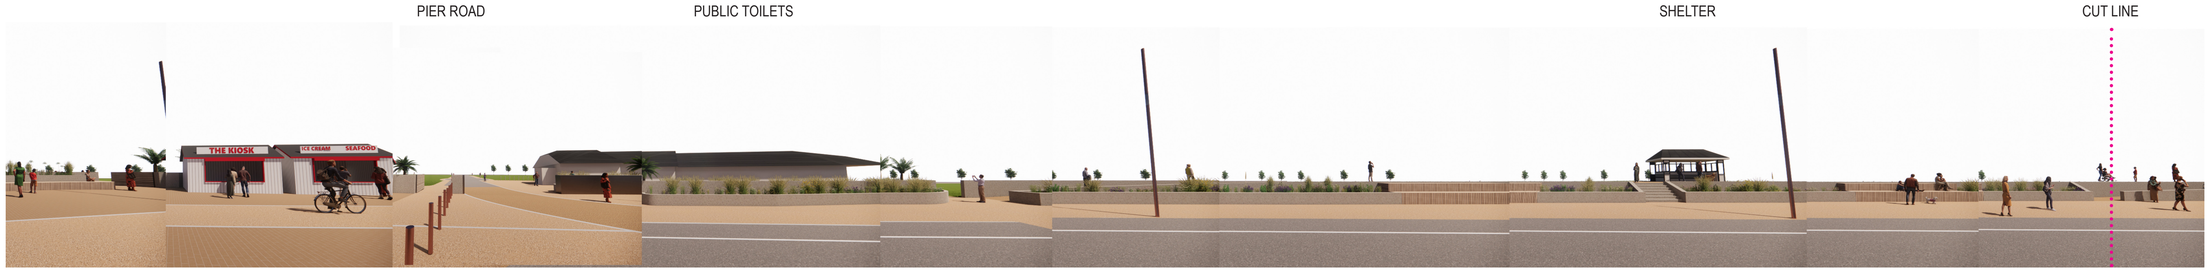

REV.	DESCRIPTION	APP.	DATE

LDĀDESIGN

PROJECT TITLE
PAIGNTON AND PRESTON
COASTAL FLOOD PROTECTION SCHEME

DRAWING TITLE
Paignton Proposed Elevation

ISSUED BY	Exeter	T: 01392 260430	
DATE	16.11.23	DRAWN	KB
SCALE@A1	NTS	CHECKED	KB
STATUS	Planning	APPROVED	ST

DWG. NO. **PPCS-LDA-PL-ZZ-DR-L-0022**

No dimensions are to be scaled from this drawing.
All dimensions are to be checked on site.
Area measurements for indicative purposes only.

© LDA Design Consulting Ltd. Quality Assured to BS EN ISO 9001 : 2015

Sources: Ordnance Survey...

v2022.0

This drawing may contain: Ordnance Survey material by permission of Ordnance Survey on behalf of the Controller of Her Majesty's Stationery Office © Crown Copyright 2022. All rights reserved. Reference number 0100031673
OS Open data / © Natural England / © DEFRA / © DECC / © Historic England / © Environment Agency. Contains Ordnance Survey data © Crown copyright and database right 2022 | Aerial Photography - World Imagery: Source: Esri, DigitalGlobe, GeoEye, Earthstar Geographics, CNES/Airbus DS, USDA, USGS, AeroGRID, IGN, and the GIS User Community